


## HALF FLOOR PLAN

SCALE 1:50

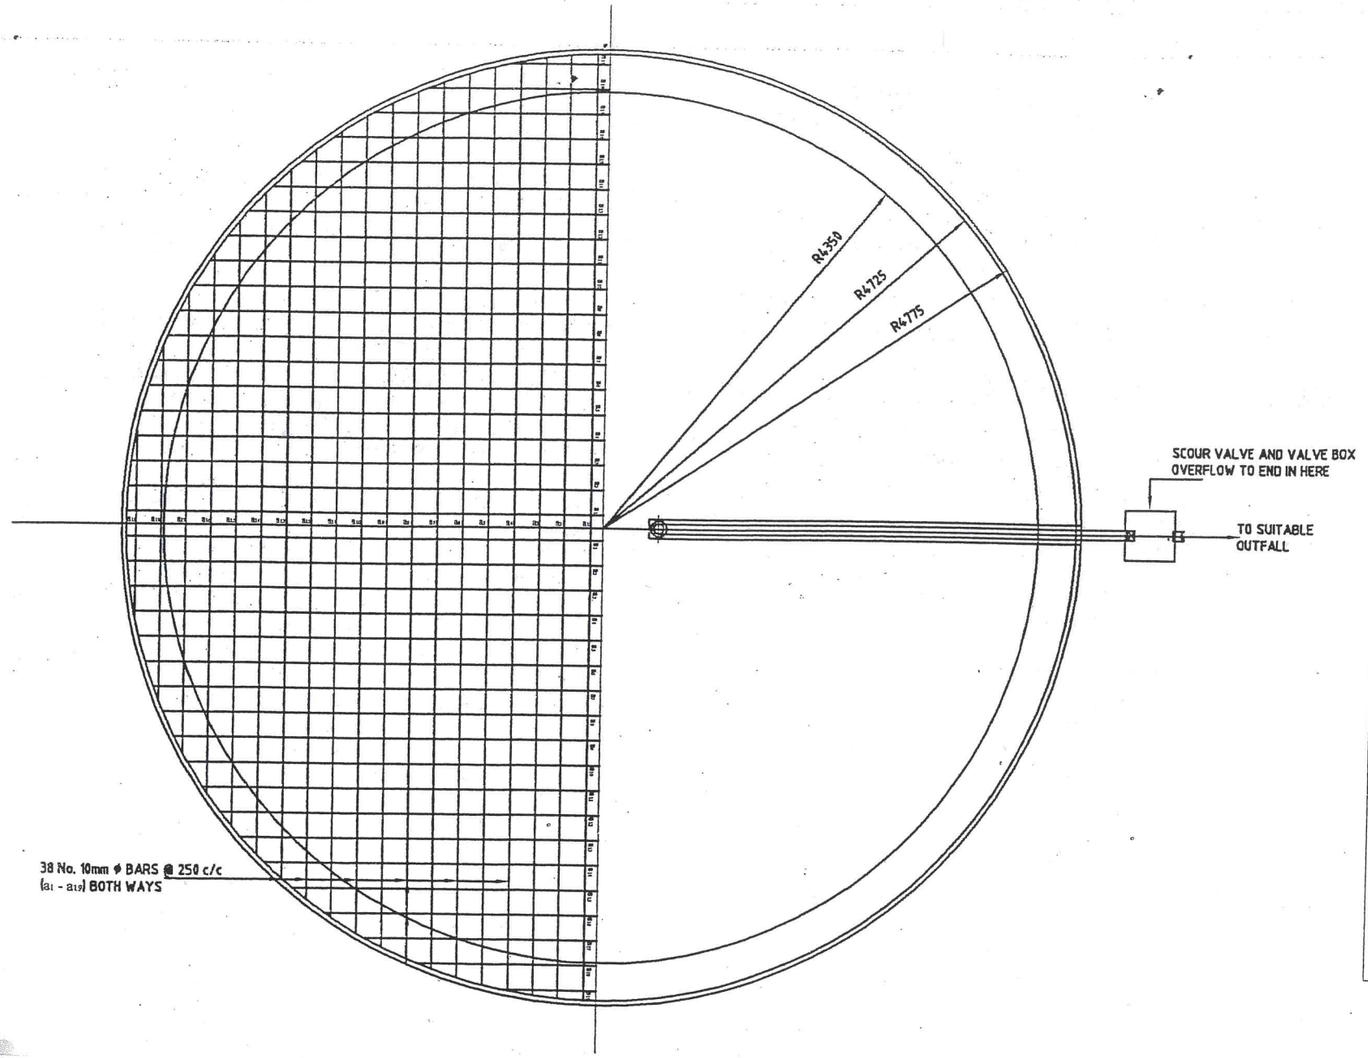


## SECTION THRO' WALL

SCALE 1:25

MINISTRY OF WATER & IRRIGATION- MAJI HOUSE

# 225M³ MASONRY STORAGE TANK OR SUCTION SUMP
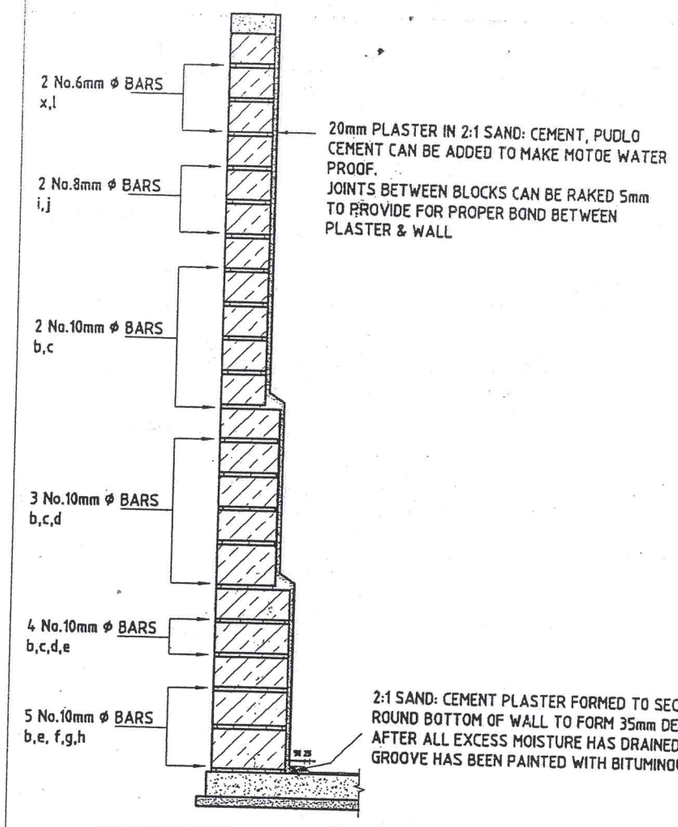
| | | | |
|---|---|---|---|
| | | | SHEET 2 OF 6 |
| DRAWN | S. OWINO | JULY 1979 | SCALE: AS SHOW |
| DIGITIZED | ALUCHIO M.F | JUNE 2009 | DRG. NO. |
| CHECKED | ENG. B.I KASABULI | JUNE 2009 | M.W.I |
| APPROVED | D.W.S | JUNE 2009 | 013-TYPE-07 |